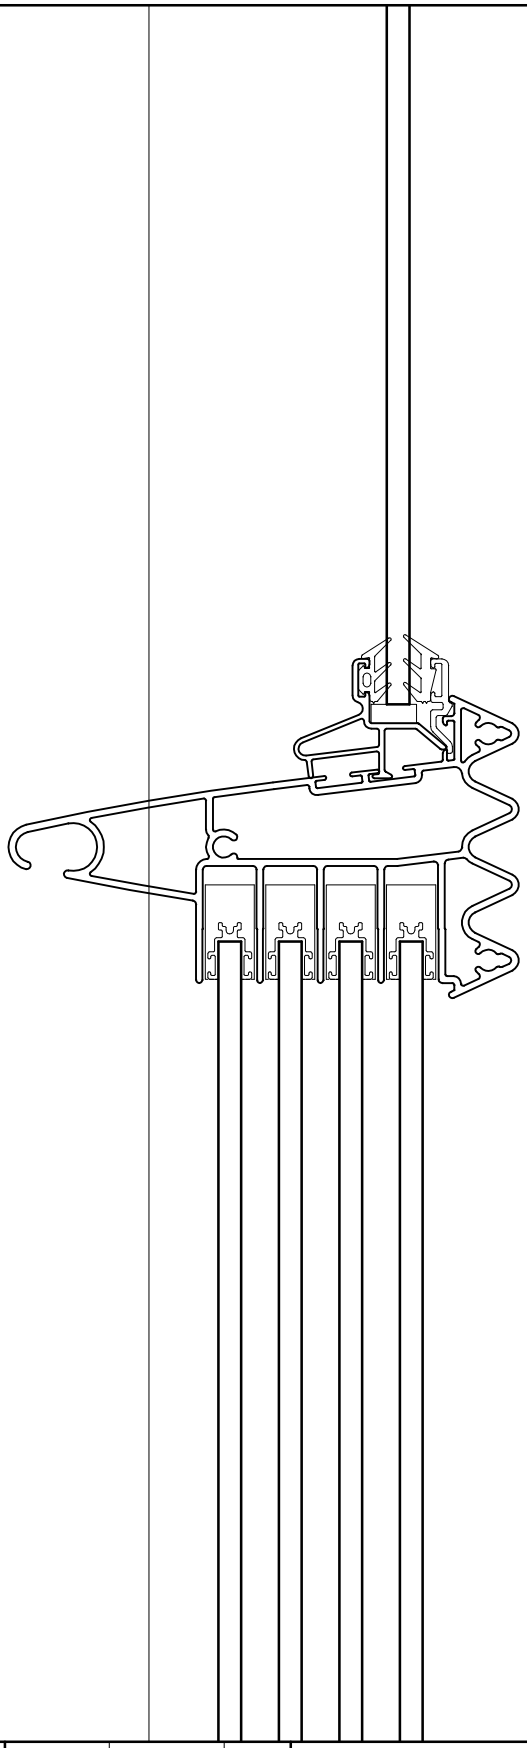

windoor®

Windoor UK Limited
Unit 16
Menta Business Centre
21 - 27 Hollands Road
Haverhill
SUFFOLK, CB9 8PU
T 0870 067 8810
F 0870 067 8820

	Date	Init
Drawn	May'13	ALO

Units
Scale 1:2 (A4)

No.	Revision	Date	Init

Name: Principal Detail 32-51
System 1000

Title: Upper transom detail with sliding glass & fixed fanlight

Project No.:

Drawing No.: 32-51